


THIS DRAWING IS UNPUBLISHED. RELEASED FOR PUBLICATION 2012
© COPYRIGHT 2012 TE Connectivity ALL RIGHTS RESERVED.

REVISIONS					
P	LTR	DESCRIPTION	DATE	DWN	APVD
	E	-	12JUL1982	-	-
	G	SEE PCN E-08-029194	18NOV2008	-	GSH
	G1	ECR-12-011992	11JUL2012	GB	SZG
	G2	ECR-14-011915	07AUG2014	MN	GB

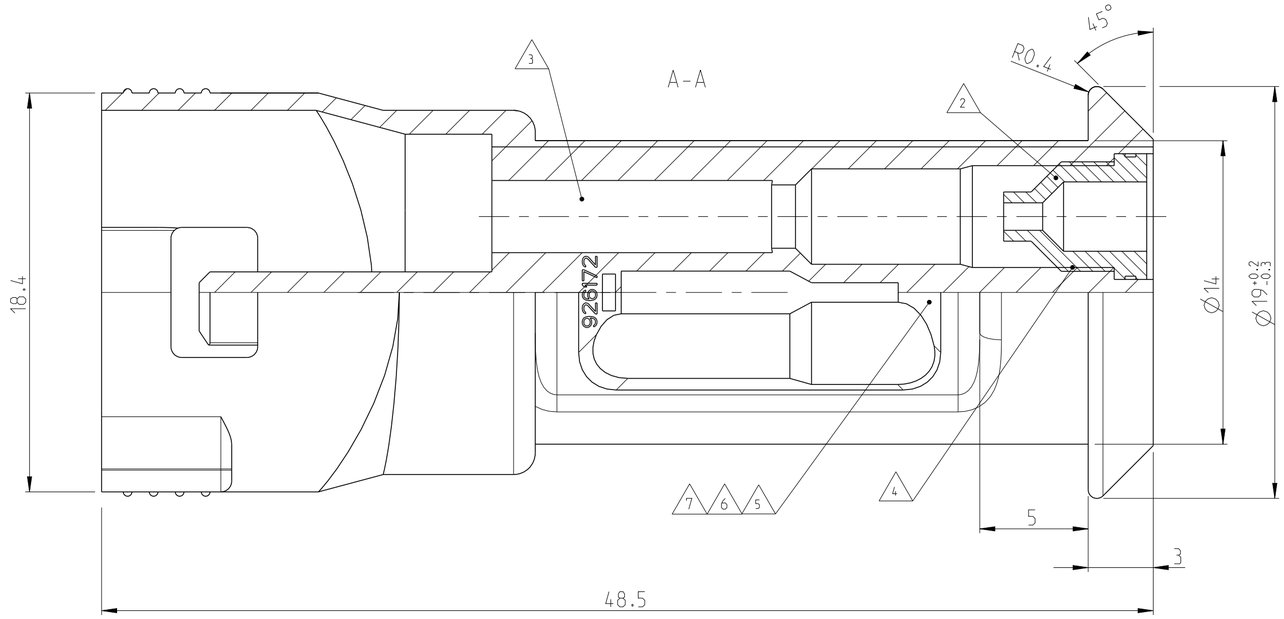

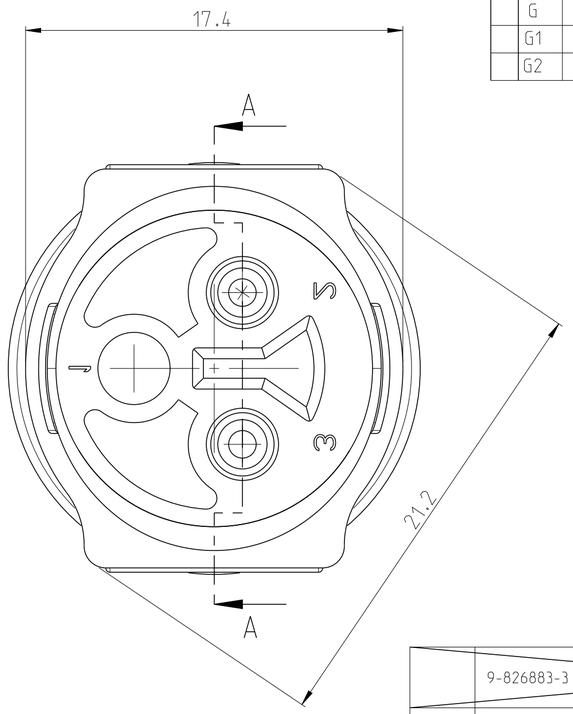

2:1

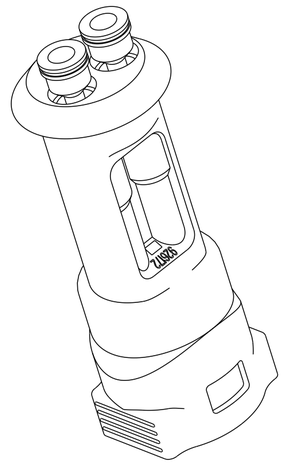

1 Teile in Lupolenbeutel luftdicht verpackt (500/1000 Stck.)
Parts must be airtight packaged in bags of lupolen (500/1000 pieces)

△2 Dichtungstülle für Litzenleitung mit Isolationsdurchmesser von 2.3-3.0mm
Seal for wire with isolationdiameter 2.3 - 3.0 mm

△3 Kammer für Stiftkontackt CIC. C1-2 od. Type III
Cavity for pin contact CIC. C1-2 or Type III

△4 mit Gleitmittel Hellerine (FaHellermann) behandelt. 826750-1
Lubricated with Hellerine

△5 443 971 963 GERMANY

△6 BMW 1 373 199

△7 BMW 1 373 197

NOTE	TEC PART-NO.	TEC-NO.	QU.	DESCRIPTION	MATERIAL	COLOUR
	9-826883-3	~~826764-1~~	~~2~~	~~SEAL △2~~	~~NEOPRENE~~	~~GREY~~
		~~926172-9~~	~~1~~	~~2 POS. PIN-HOUSING~~	~~PA 6.6 GFV 13~~	~~GREEN~~
	9-826883-2	826764-3	2	SEAL △2	NEOPRENE	BLACK
		926172-8	1	2 POS. PIN-HOUSING	PA 6.6 GFV 13	BLUE
	9-826883-1	826764-3	2	SEAL △2	NEOPRENE	BALCK
		926172-7	1	2 POS. PIN-HOUSING	PA 6.6 GFV 13	NATURAL
	826883-9	826764-1	2	SEAL △2	NEOPRENE	GREY
		926172-7	1	2 POS. PIN-HOUSING	PA 6.6 GFV 13	NATURAL
△7	826883-8	826764-3	2	SEAL △2	NEOPRENE	BLACK
		926172-6	1	2 POS. PIN-HOUSING	PA 6.6 GFV 13	BLACK
△6	826883-7	826764-3	2	SEAL △2	NEOPRENE	BLACK
		926172-5	1	2 POS. PIN-HOUSING	PA 6.6 GFV 13	YELLOW
	826883-6	826764-3	2	SEAL △2	NEOPRENE	BLACK
		926172-3	1	2 POS. PIN-HOUSING	PA 6.6 GFV 13	YELLOW
△5	826883-5	826764-3	2	SEAL △2	NEOPRENE	BLACK
		926172-4	1	2 POS. PIN-HOUSING	PA 6.6 GFV 13	BLACK
	826883-4	826764-1	2	SEAL △2	NEOPRENE	GREY
		926172-3	1	2 POS. PIN-HOUSING	PA 6.6 GFV 13	YELLOW
	826883-3	826764-1	2	SEAL △2	NEOPRENE	GREY
		926172-2	1	2 POS. PIN-HOUSING	PA 6.6 GFV 13	RED
	826883-2	826764-3	2	SEAL △2	NEOPRENE	BLACK
		926172-1	1	2 POS. PIN-HOUSING	PA 6.6 GFV 13	BLACK
	826883-1	826764-1	2	SEAL △2	NEOPRENE	GREY
		926172-1	1	2 POS. PIN-HOUSING	PA 6.6 GFV 13	BLACK

ACHTUNG !
Eine einwandfreie Funktion dieser Stecker kann nur bei Verwendung von Original-TEC -Teilen und genaur Einhaltung der Ver- arbeitungsvor - schriften garantiert werden.

CAUTION !
A faultless operation of this connectors can be guaranteed only if original TEC parts are used and exact observance of processing specifications.

THIS DRAWING IS A CONTROLLED DOCUMENT.

DIMENSIONS: mm

TOLERANCES UNLESS OTHERWISE SPECIFIED:
0 PLC ±
1 PLC ± ±0.2mm
2 PLC ±
3 PLC ±
4 PLC ±
ANGLES ±1°

MATERIAL -
FINISH -

DWN Wendling 03JUN1980
CHK - -
APVD Adamski 03JUL1980
PRODUCT SPEC -
APPLICATION SPEC -
WEIGHT -

TE Connectivity

NAME 2 pol. Econoseal Serie E
Stiftgehaeuse assembliert
-

SIZE	CAGE CODE	DRAWING NO	RESTRICTED TO
A2	00779	C-826883	-

Customer Drawing | SCALE 5:1 | SHEET 1 OF 1 | REV G2