
THIS DRAWING IS A CONTROLLED DOCUMENT FOR TYCO ELECTRONICS CORPORATION
IT IS SUBJECT TO CHANGE AND THE CONTROLLING ENGINEERING ORGANIZATION
SHOULD BE CONTACTED FOR THE LATEST REVISION.

MATED WITH: / PASSEND ZU:	LOC	DIST
	A1	-

PROJEKT NR. : A92-52098

REVISIONS

P	LTR	DESCRIPTION	DATE	DWN	APVD
	A1	PRODUCTSPEC NEW / PRODUKTSPEZ. HINZU	01-OCT-03	M.Zayc	Thiel
	B	0.3/0.5max WAS 1.0max / 0.3/0.5max was 1.0max	05-AUG-04	Ueck	Thiel
	B1	PRO/E-DATA	22-JAN-09	K.G.	Thiel

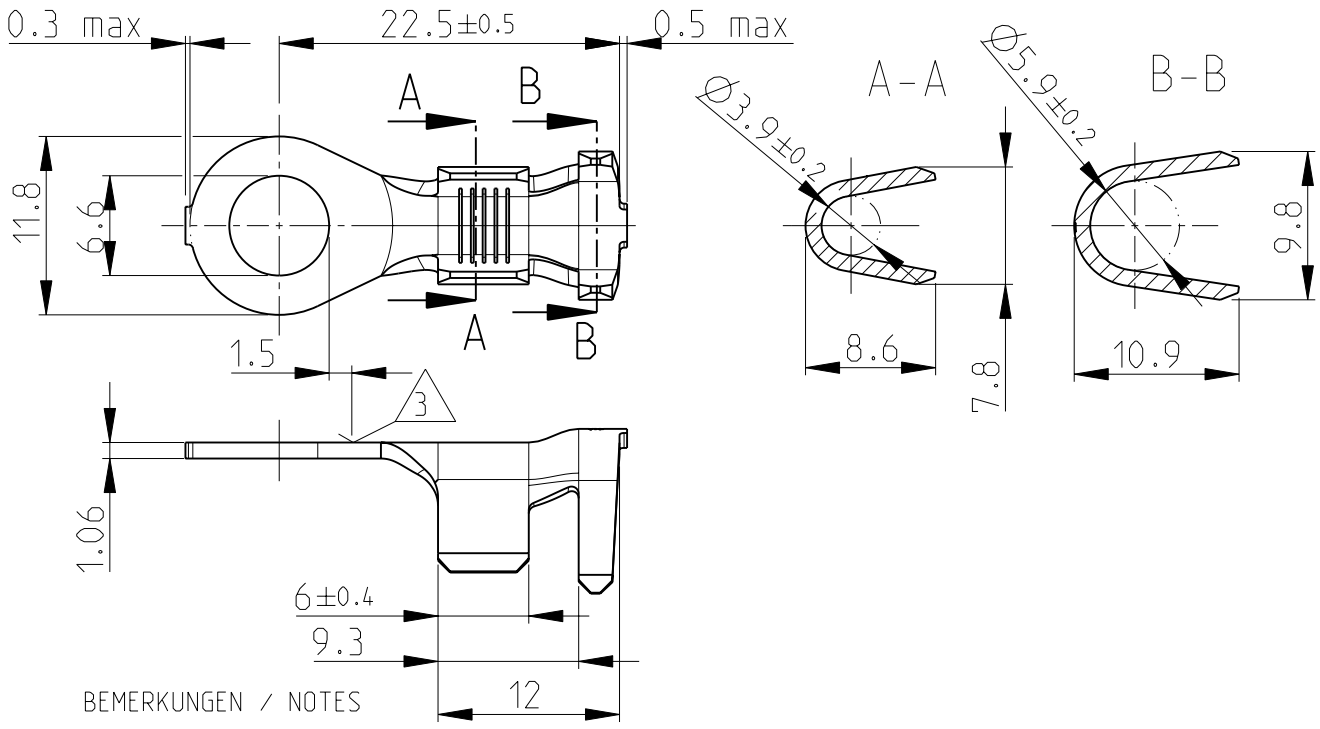

BEMERKUNGEN / NOTES

1 DRAHTGROESSENBEREICH: 6-10mm²; ISOLATIONSØ: 4.6-7.7
LEITER: F-Crimp
ISOLATION: F-Crimp
WIRE RANGE: 6-10mm²; INSULATION RANGE: 4.6-7.7
WIRE: F-crimp
INSULATION: F-Crimp

2 20^{+7}_{-2} µm GALVANISCH VERZINNT
20^{+7}_{-2} µm ELECTRODEPOSITED TIN

3 MESSPUNKT FÜR SCHICHTDICKE
MEASURING POINT FOR PLATING THICKNESS

4 SCHUETTGUT, AUS BANDWARE 444305-1
BULK PACKAGED, MADE FROM STRIP VERSION 444305-1

TE PART NO	REV	PCS	MATERIAL	SURFACE / COLOR	DESCRIPTION	ITEM NO
969209-1	B	1	CuSn4	VERZINNT 2	RINGZUNGE,...	1

THIS DRAWING IS UNPUBLISHED. © COPYRIGHT20 BY TYCO ELECTRONICS CORPORATION. ALL RIGHTS RESERVED. RELEASED FOR PUBLICATION 20

DIMENSIONS: mm

TOLERANCES UNLESS OTHERWISE SPECIFIED:
~~n.ISO 8015~~ ~~n.ISO 2768-mH-E~~ ~~n.DIN 16901-f46~~

0 PLC	±0.3
1 PLC	±0.3
2 PLC	±0.1
3 PLC	± -
4 PLC	± -
ANGLES	±1°

DWN M.Ueckermann 11-MAR-99
CHK F.Thiel 11-MAR-99
APVD S.Glaser 11-MAR-99
PRODUCT SPEC 108-18911
APPLICATION SPEC -
WEIGHT 3.25g

MATERIAL S.TAB
FINISH -

Tyco Electronics
Tyco Electronics AMP Deuschland GmbH
D-63225 Langen

NAME
RING TONGUE, A6-10 DIN46225
RINGZUNGE, A6-10 DIN46225

SIZE	CAGE CODE	DRAWING NO	RESTRICTED TO
A4	00779	C-969209	-

CUSTOMER DRAWING / KUNDENZEICHNUNG

SCALE	SHEET	REV
2:1	1 OF 1	B1

AMP 1469-35 REV 31MAR2000

Pro/ENGINEER DRAWING